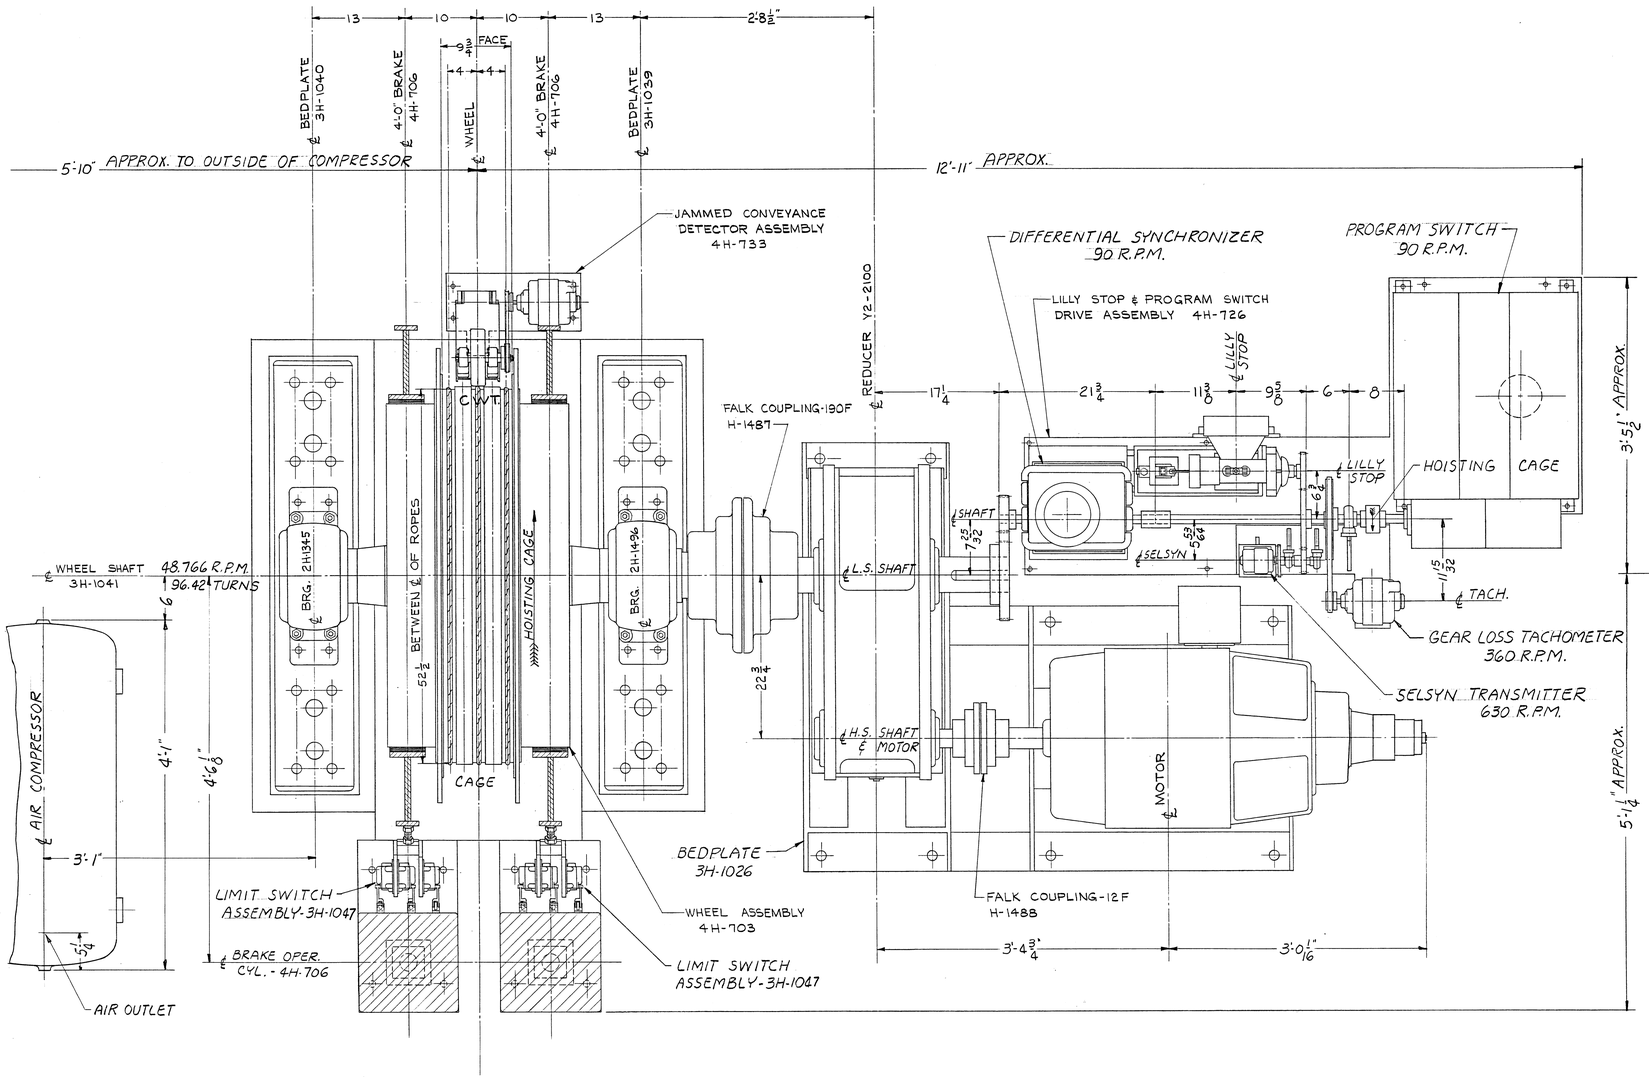

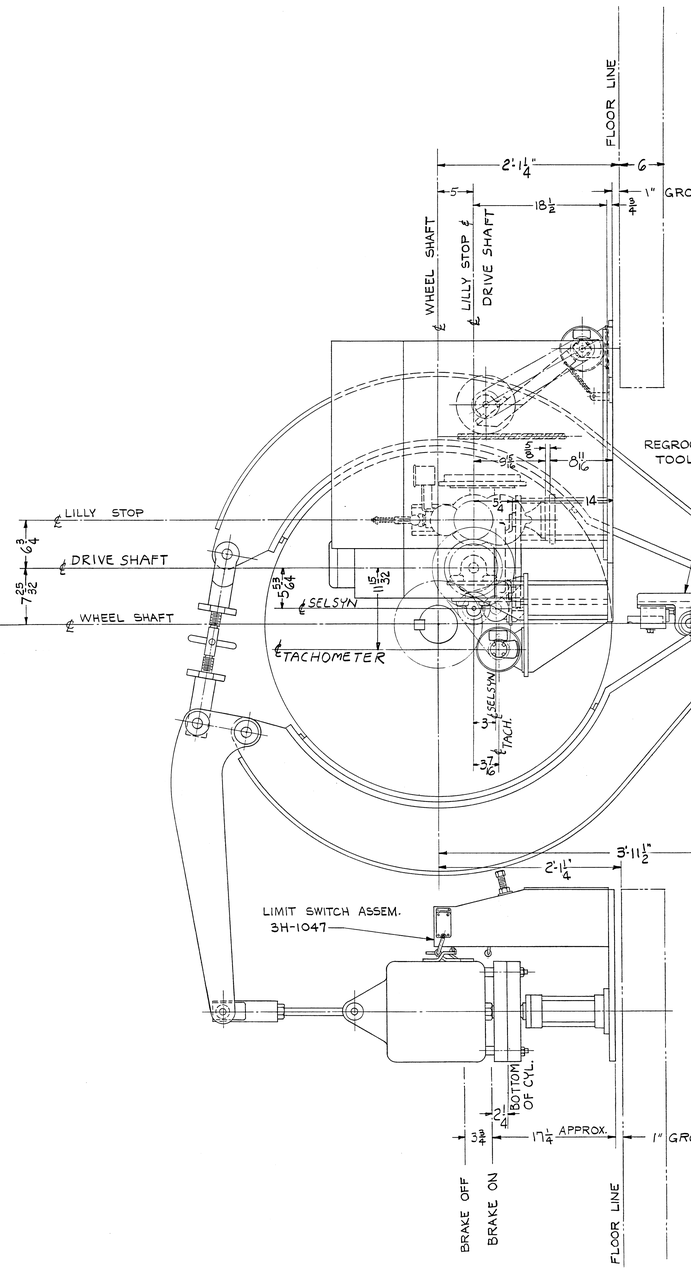

PIPING DIAGRAM 4H-728
FOUNDATION PLAN 5H-183

REV.	DESCRIPTION OF CHANGE	LOCATION	BY DATE	CHANGE ORDER NO.
ORDER NO.			SETS	

SETS
NORD
SCALE 1½
DRAWN
TRACED
SUPERSEDED DWG. NO.
PRODUCT
COMMODITY
TITLE
DWG. SIZE
V

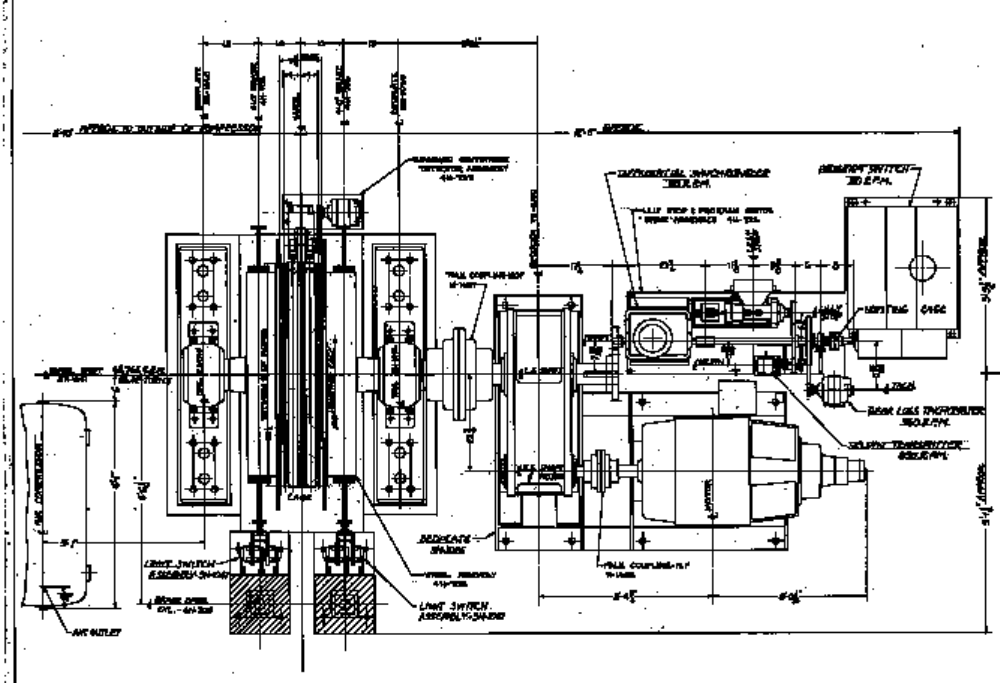

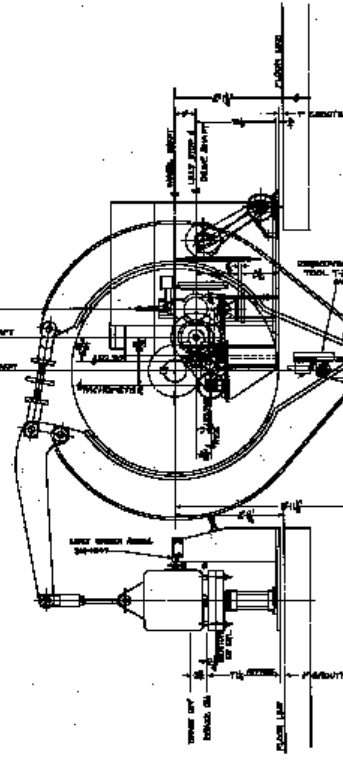

PIPING DIAGRAM 64-703
FOUNDATION PLAN 37-1828